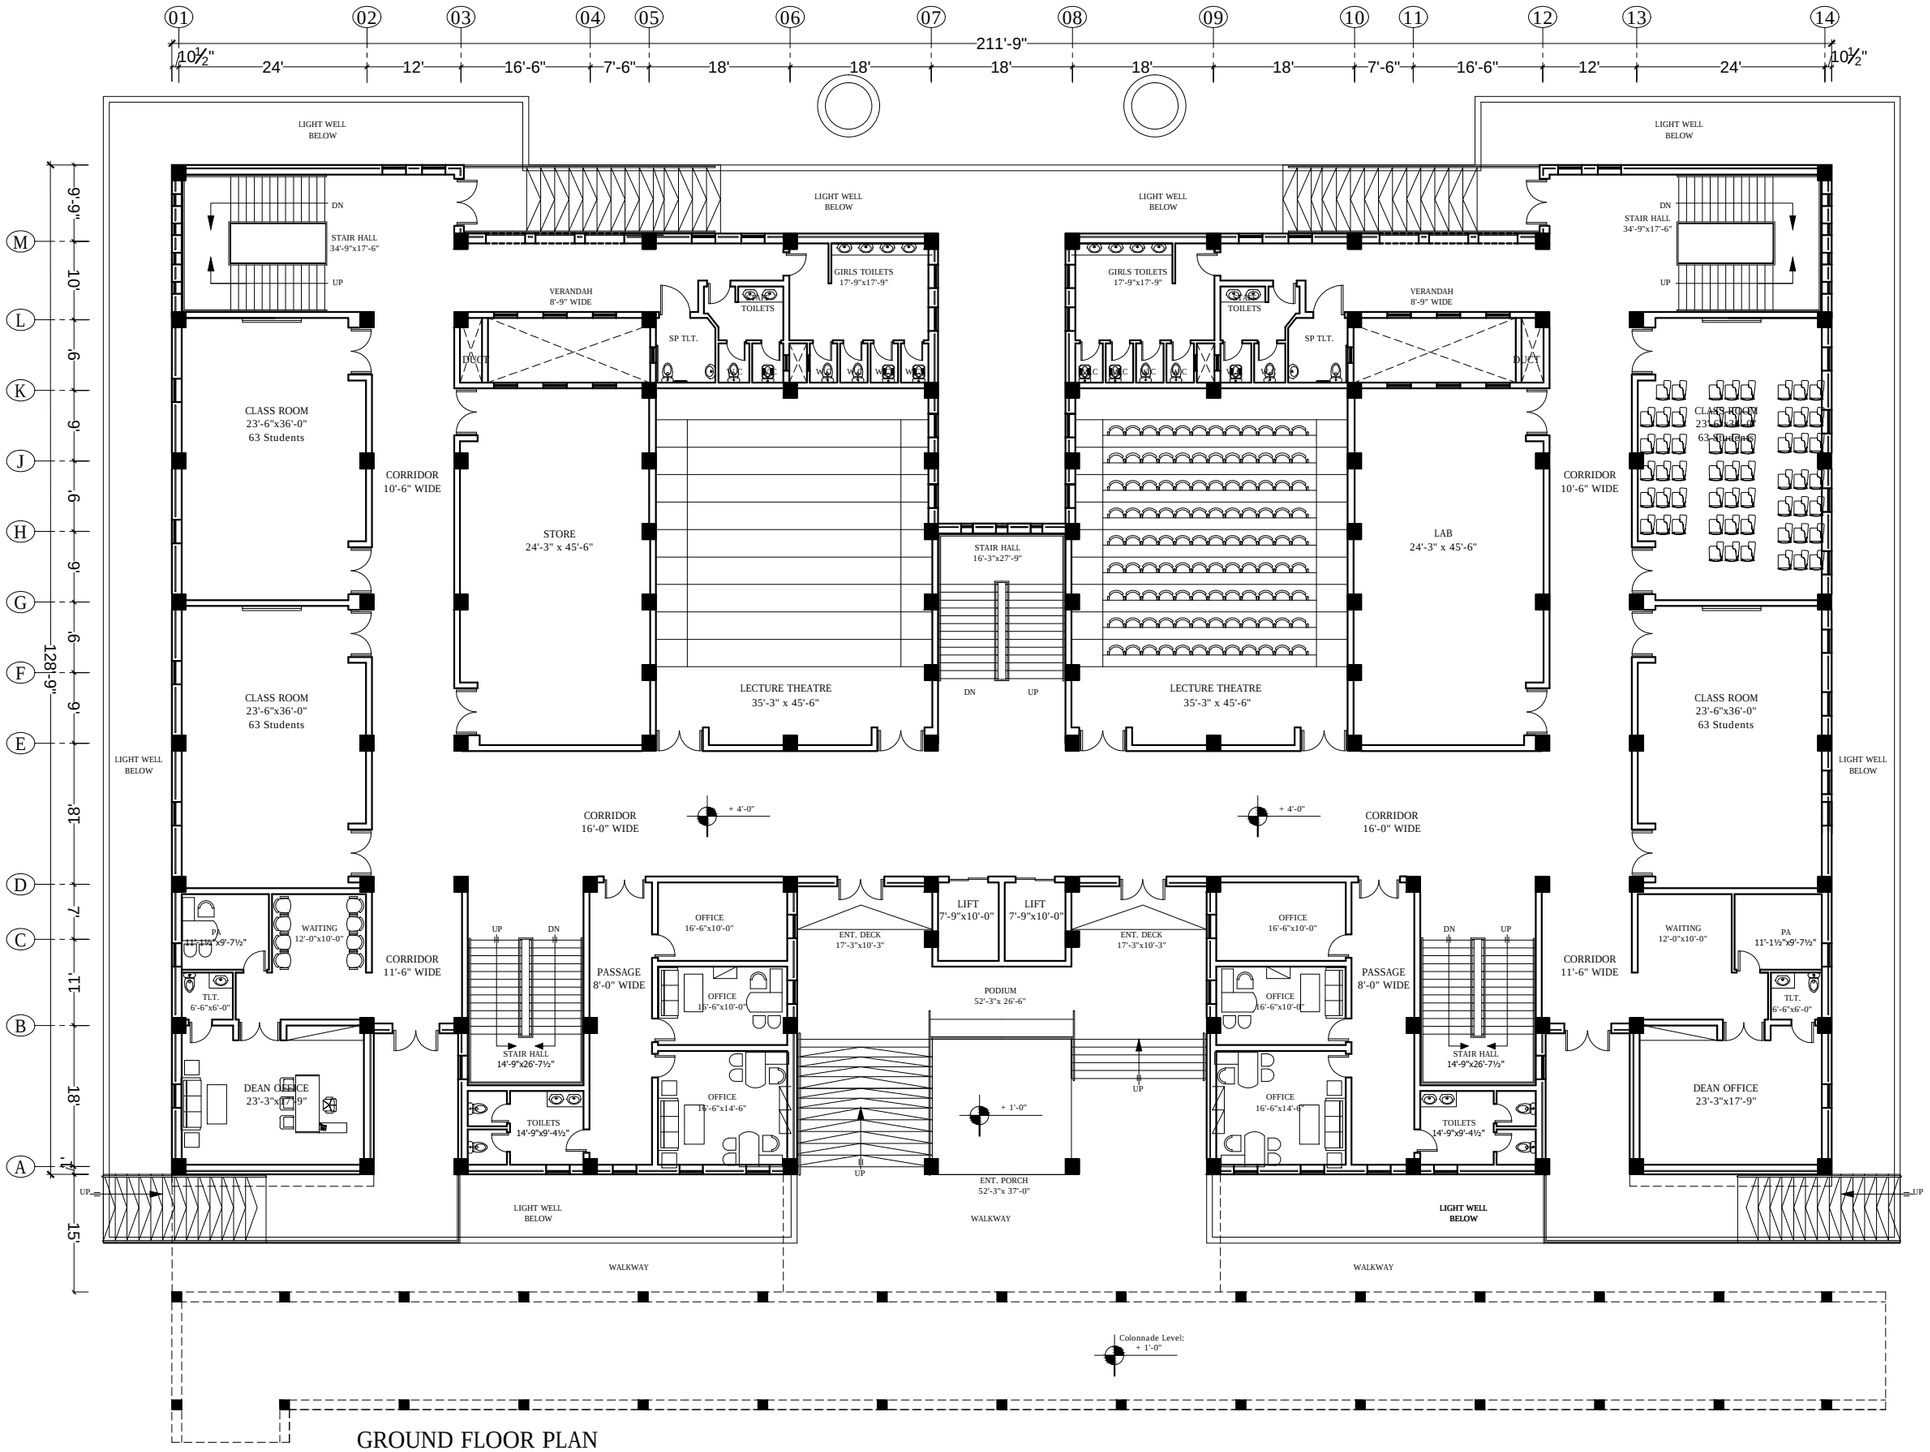

GROUND FLOOR PLAN

CLIENT.	PROJECT.	NORTH	DWG. TITLE	DWG. NO	CONSULTANTS
GOVERNMENT COLLEGE UNIVERSITY FAISALABAD	ESTABLISHMENT OF CHINIOT CAMPUS GOVERNMENT COLLEGE UNIVERSITY FAISALABAD		ACADEMIC BLOCK GROUND FLOOR FURNITURE PLAN	A - 02	DEVELOPMENT CONSULTANCY SERVICES (Pvt.) Ltd. Office 27, 2nd Floor, Executive complex,G-8 Markaz, Islamabad Phone: 051-8736305

--