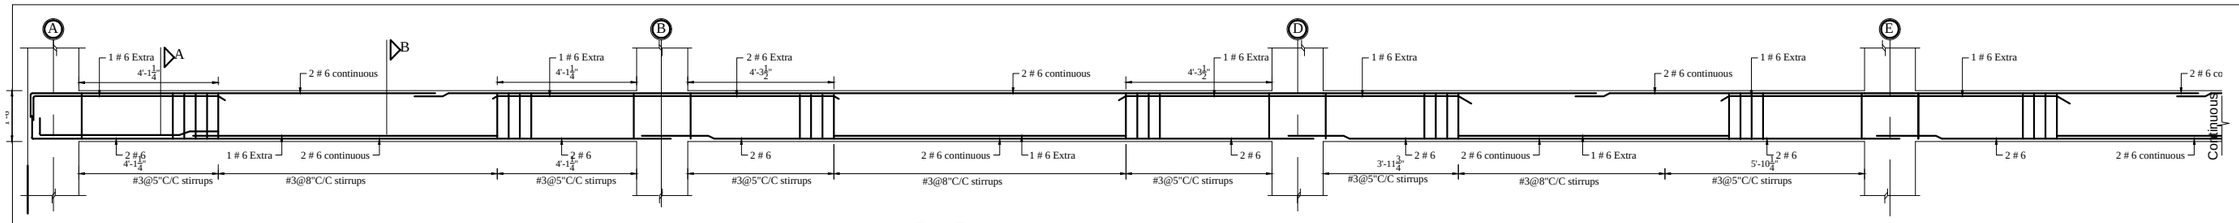

LONGITUDINAL DETAIL OF BEAM B-12 ON GRID (03)(12)

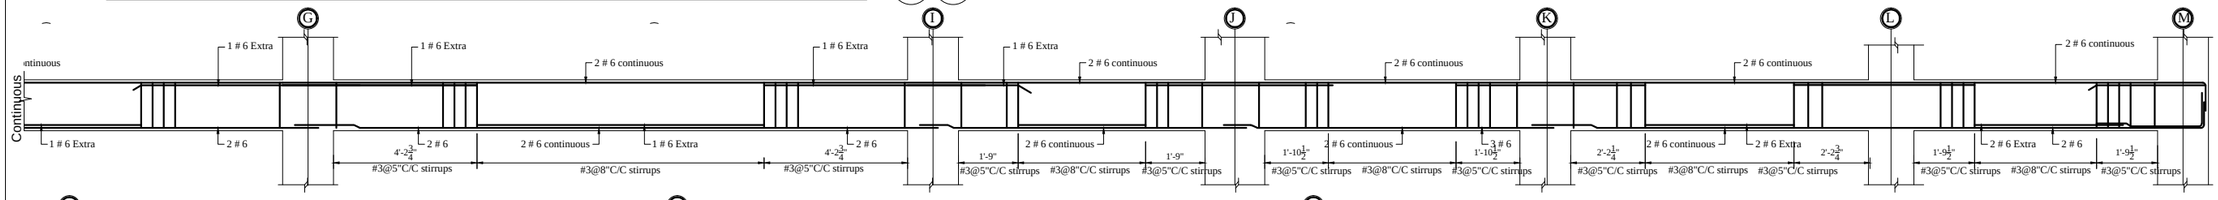

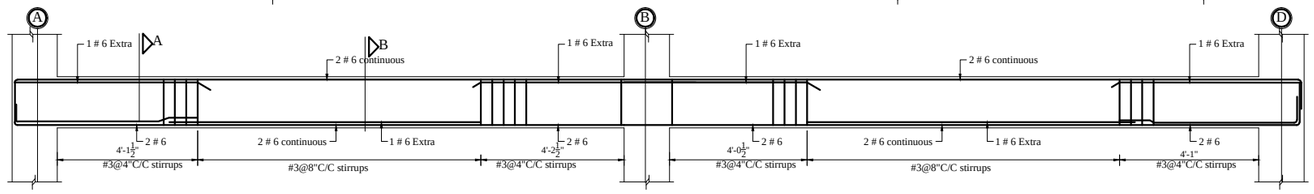

LONGITUDINAL DETAIL OF BEAM B-13 ON GRID (04)(11)

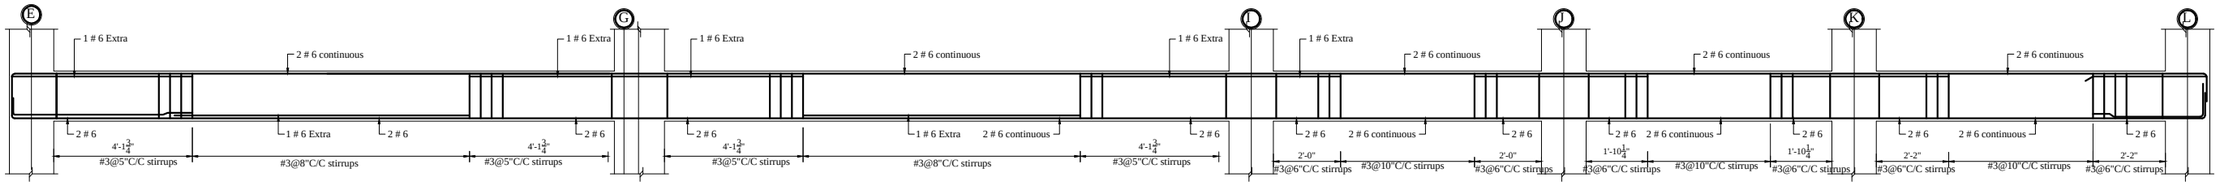

LONGITUDINAL DETAIL OF BEAM B-14 ON GRID (05)(10)

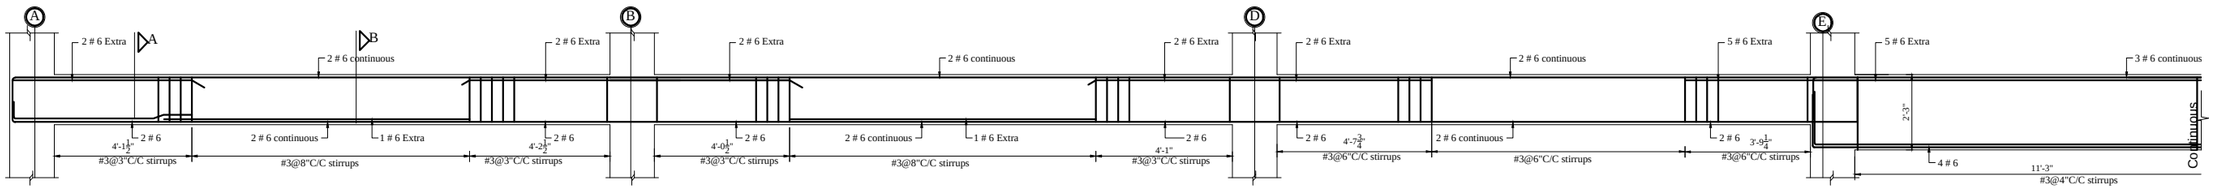

LONGITUDINAL DETAIL OF BEAM B-15 ON GRID (06)(09)

LONGITUDINAL DETAI

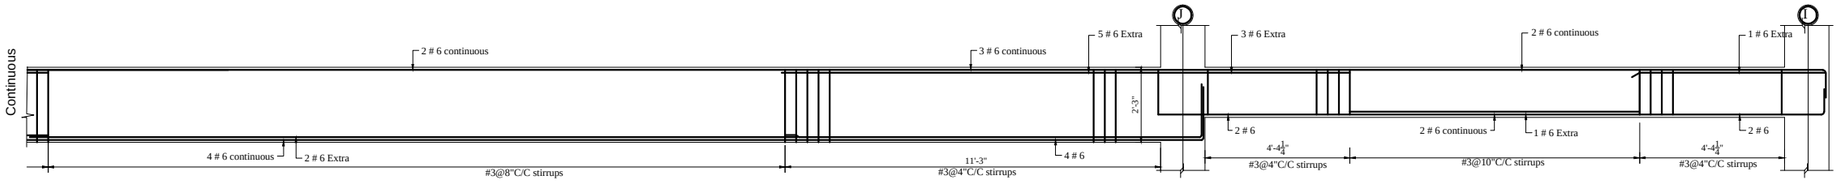

CLIENT.	PROJECT.	NORTH	DWG. TITLE	DESIGN BY / DRAW BY	CONSULTANTS
GOVERNMENT COLLEGE UNIVERSITY FAISALABAD	ESTABLISHMENT OF CHINIOT CAMPUS GOVERNMENT COLLEGE UNIVERSITY FAISALABAD		ACADEMIC BLOCK BEAMS DETAILS	AFTAB KHAN / DATE: OCT , 2020 / DWG. NO: S - 20	DEVELOPMENT CONSULTANCY SERVICES (Pvt.) Ltd. Office 27, 2nd Floor, Executive complex,G-8 Markaz, Islamabad Phone: 051-8736305