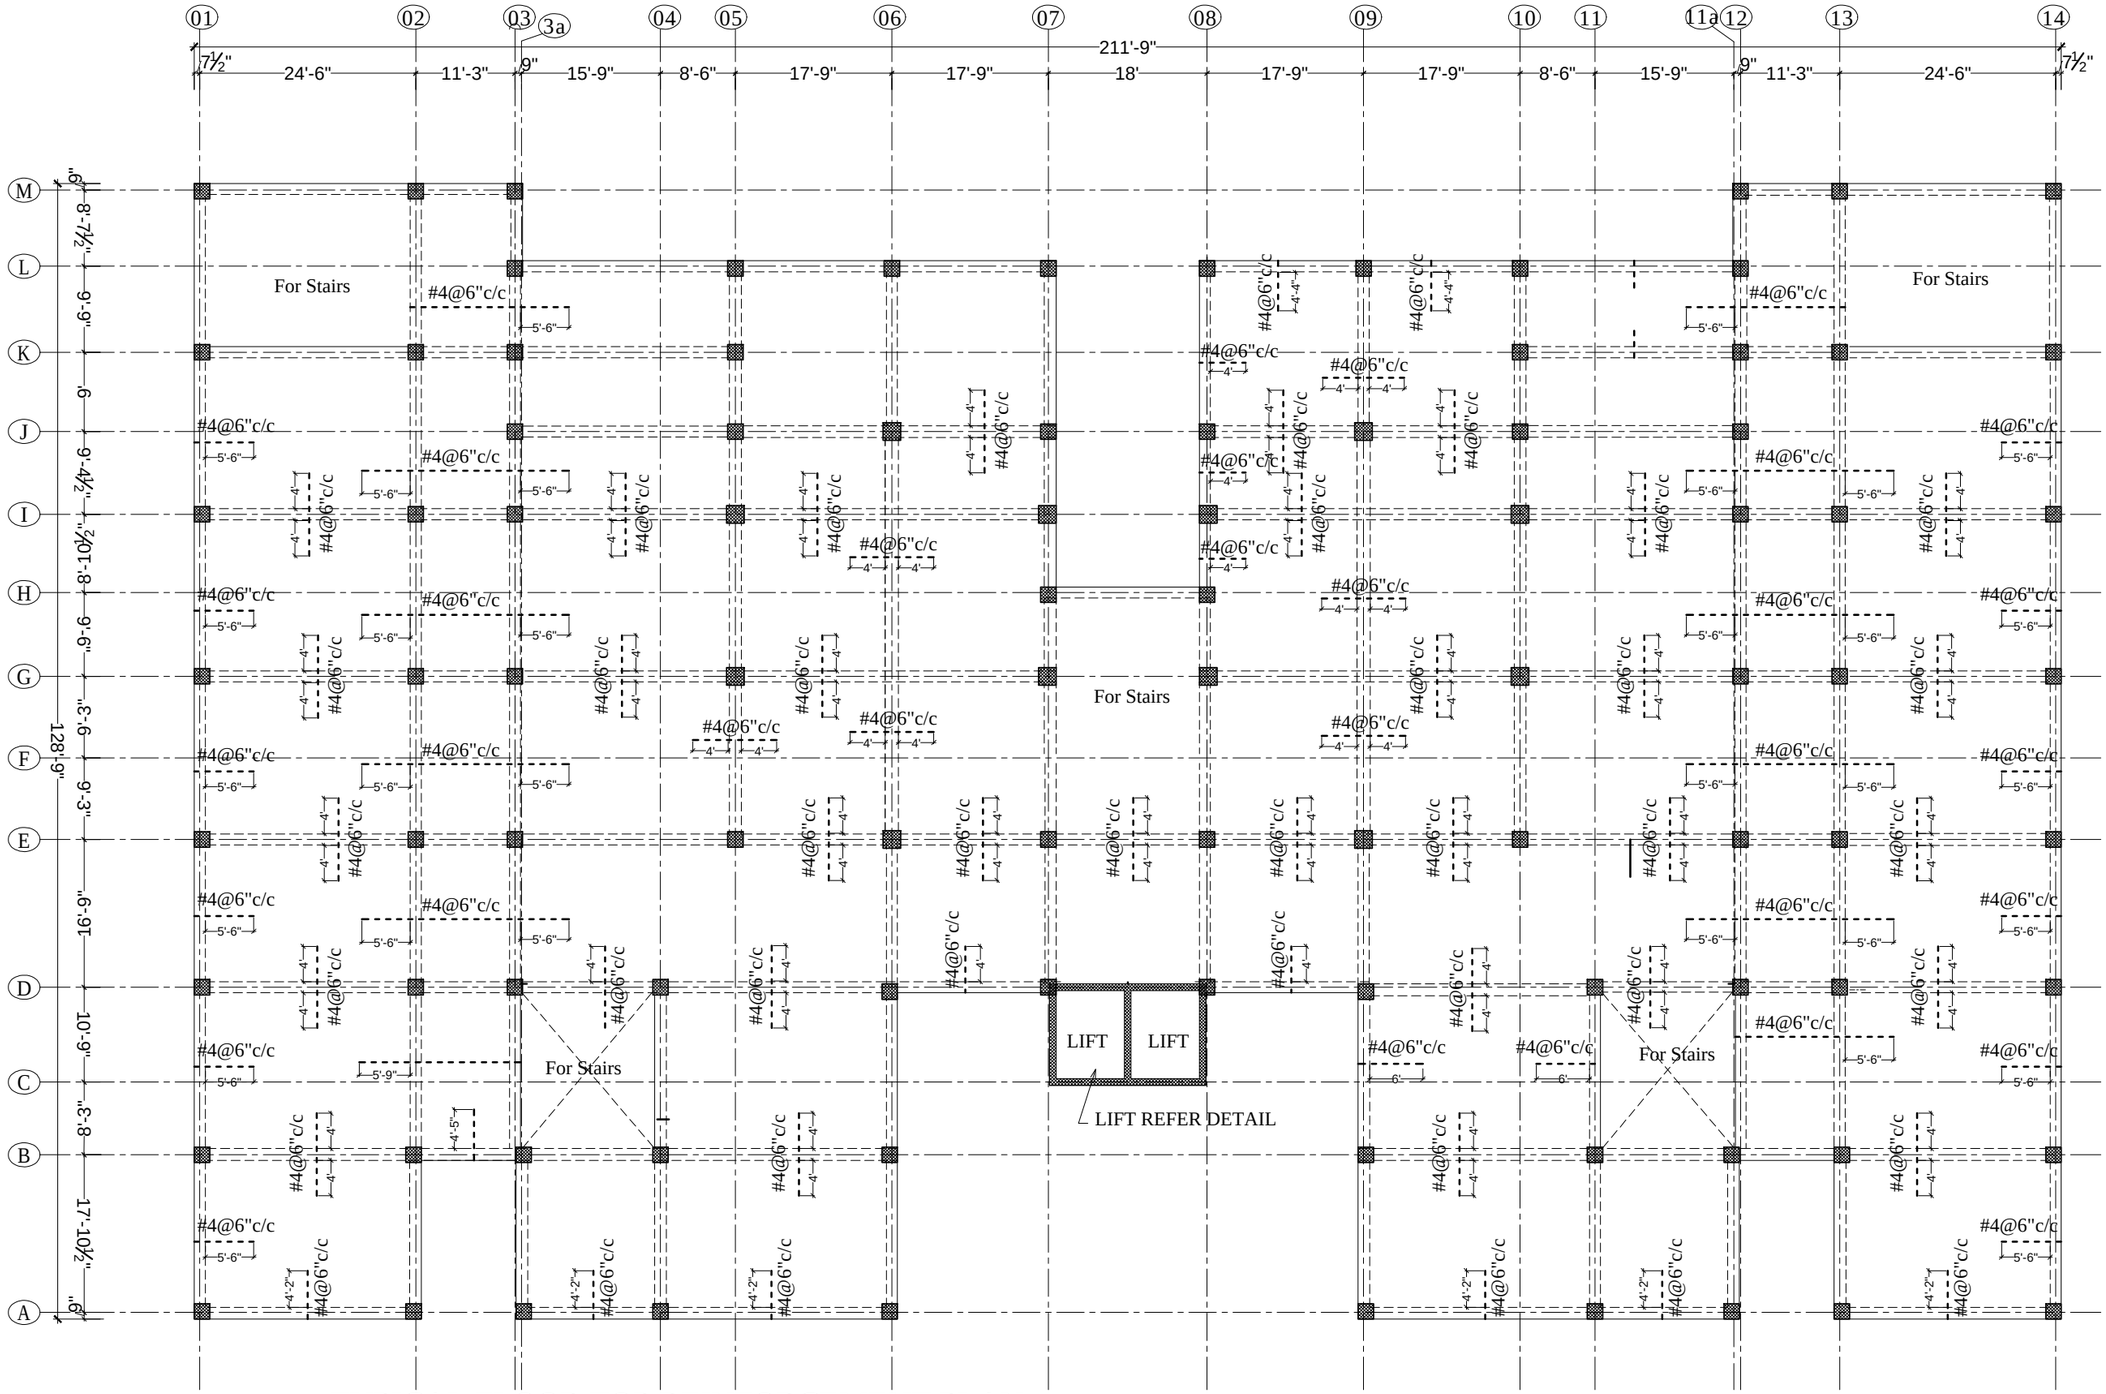


# TYPICAL FLOOR TOP REINFORCEMENT PLAN

All Slab shall be 6" Thcik unless otherwise specified.

| CLIENT. | PROJECT. | NORTH | DWG. TITLE | DESIGN BY | DRAW BY | CONSULTANTS |
|---|---|---|---|---|---|---|
| GOVERNMENT COLLEGE UNIVERSITY FAISALABAD | ESTABLISHMENT OF CHINIOT CAMPUS GOVERNMENT COLLEGE UNIVERSITY FAISALABAD | | ACADEMIC BLOCK TYPICAL FLOOR TOP REINFORCEMEMNT PLAN | AFTAB KHAN | | DEVELOPMENT CONSULTANCY SERVICES (Pvt.) Ltd. Office 27, 2nd Floor, Executive complex,G-8 Markaz, Islamabad Phone: 051-8736305 |
| | | | | DATE OCT , 2020 | DWG. NO S - 15 | |