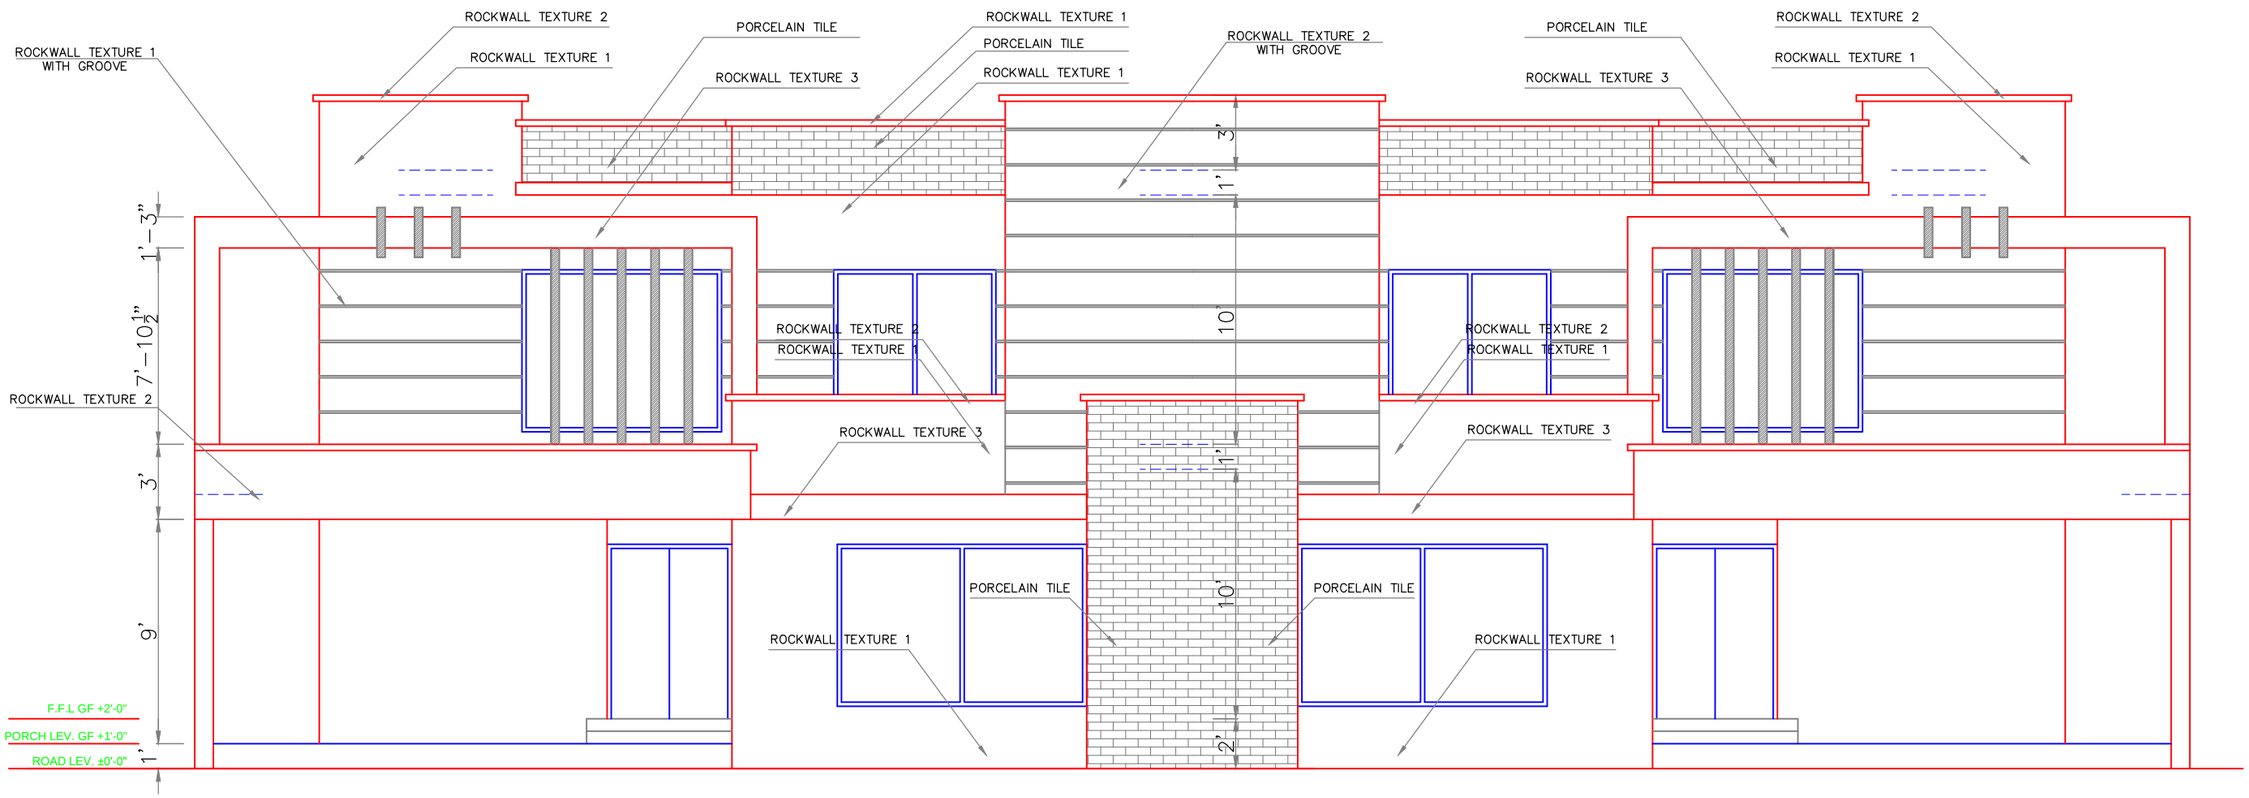

CLIENT:

G.C UNIVERSITY OF FAISALABAD

CONSULTANTS:

TALAT JAVED ASSOCIATES

ARCHITECTURE, INTERIOR DESIGN,
PROJECT EVALUATION & CONSTRUCTION MANAGEMENT.
219/B PCSIR Housing Society Phase -I Lahore.
Phones: 5420917, Fax: (042) 5420917
E-mail: tjavedassociate@yahoo.com

REVISION		
04		
03		
02		
01		

ARCHITECT	M JAVED
DRAWN	M YASIN
CHD./VER.	
STATUS	

TITLE

10 MARLA RESIDENCE
WORKING ELEVATION

DATE: JUNE, 2020

DWG. NO. A-03

SCALE

N.T.S