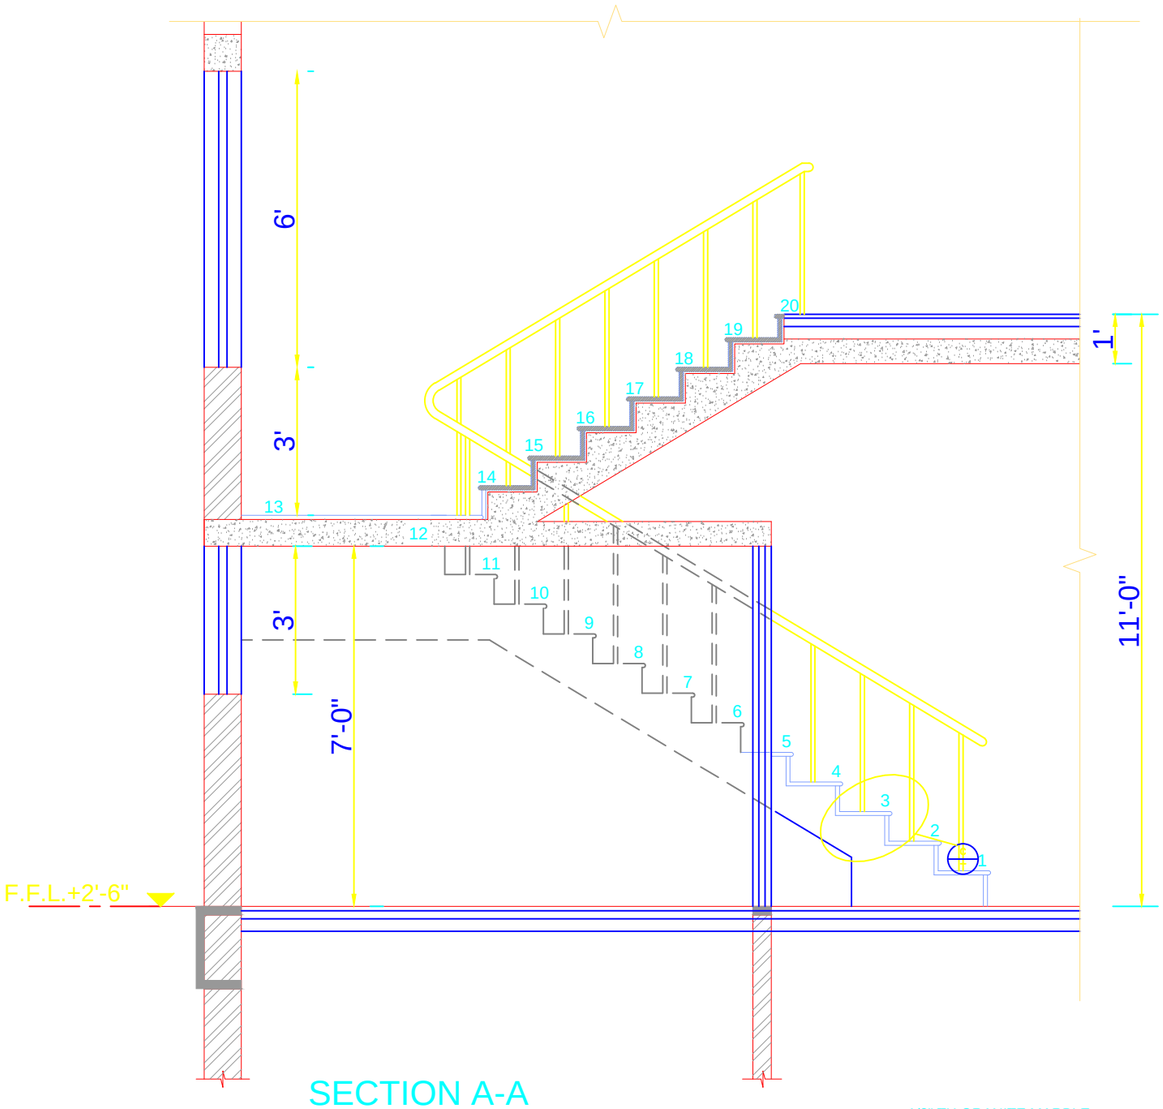

SECTION A-A

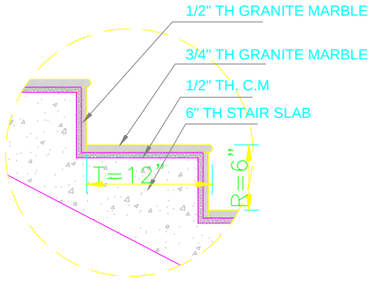

STEP DETAIL TYP.

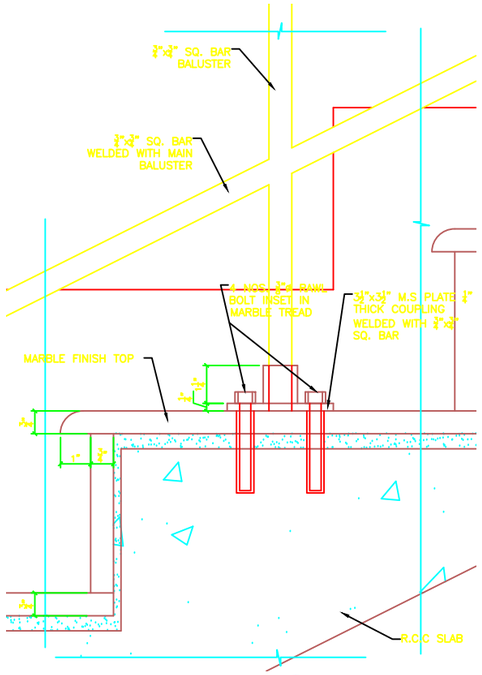

DETAIL D
3" = 1'-0"

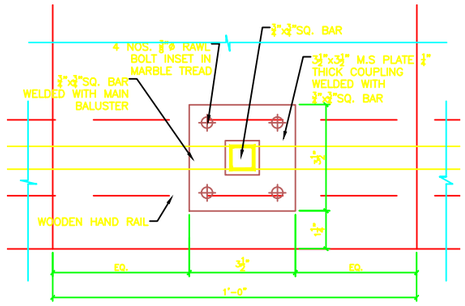

DETAIL B
3" = 1'-0"

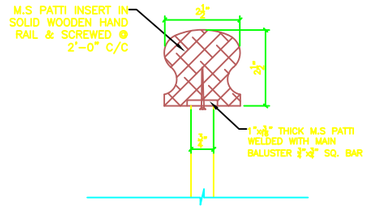

DETAIL E
3" = 1'-0"

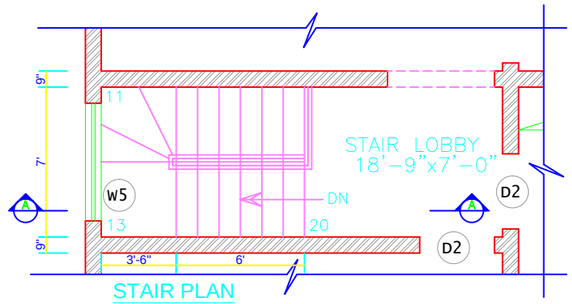

STAIR PLAN
FIRST FLOOR

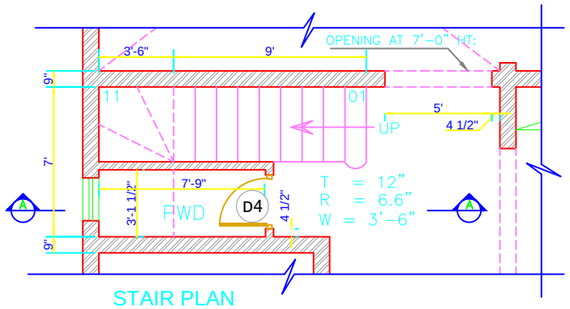

STAIR PLAN
GROUND FLOOR

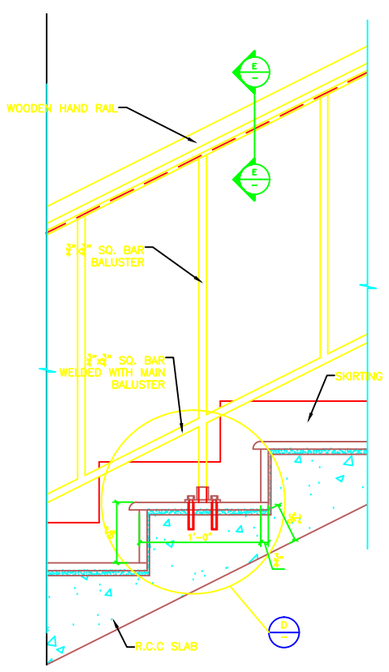

DETAIL C
1" = 1'-0"

CLIENT:		REVISION			ARCHITECT	M. JAVED	TITLE		SCALE
G.C UNIVERSITY OF FAISALABAD	TALAT JAVED ASSOCIATES ARCHITECTURE, INTERIOR DESIGN, PROJECT EVALUATION & CONSTRUCTION MANAGEMENT. 219/B PCSIR Housing Society Phase -I Lahore. Phones: 5420917, Fax: (042) 5420917 E-mail: tjavedassociate@yahoo.com	04			DRAWN	M.YASIN	STAIR DETAILS		1'=1/8"
		03			CHD./VER.	M. JAVED			
		02			STATUS		DATE: JULY. 2017	DWG. NO. A-06	
		01							