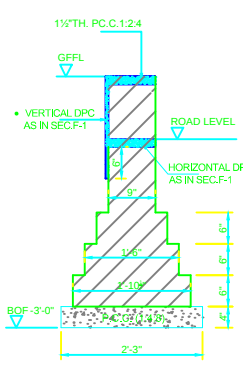

TOE WALL FOUNDATION
SECTION 1-1

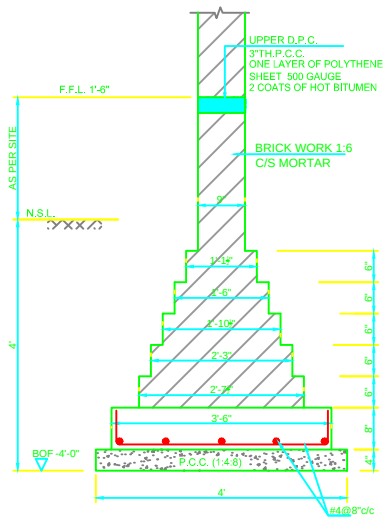

TYP.INTERIOR WALL SECTION
9" WALL

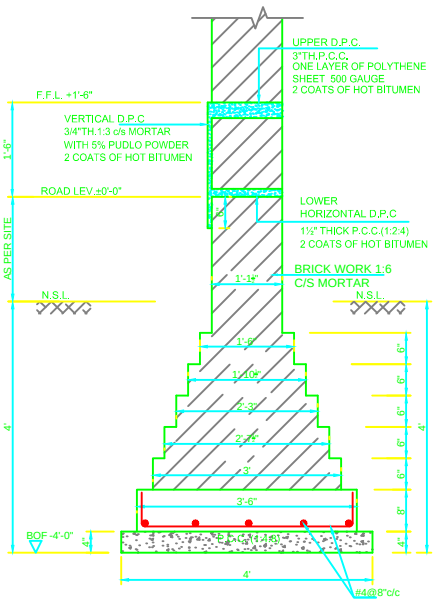

TYP.EXTERIOR WALL SECTION
13½" WALL

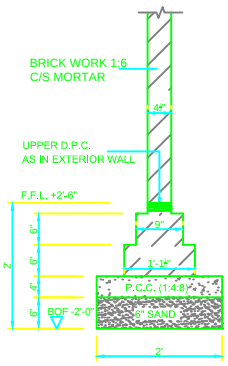

TYP. SECTION FOR 4½" WALL

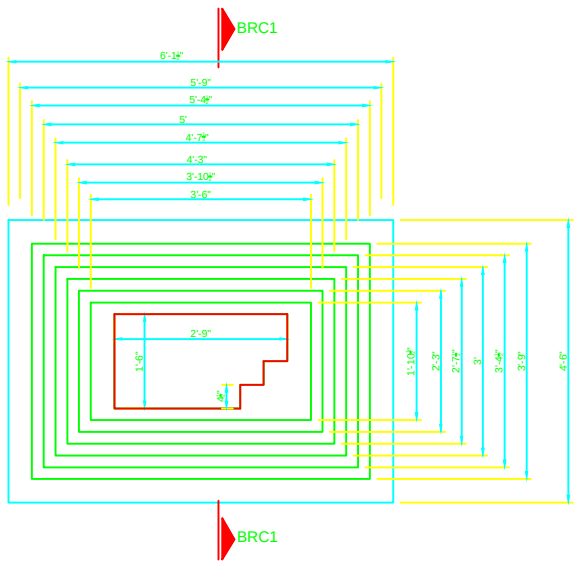

PLAN FOUNDATION
BRICK COLUMN BRC-1

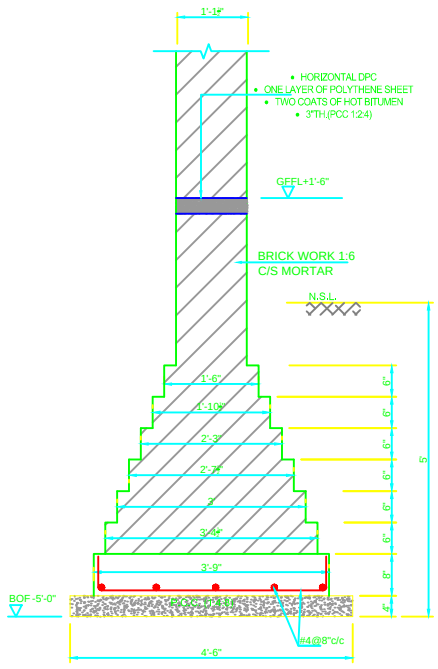

SECTION BRC-1

PROJECT 3 BED APARTMENT BUILDING AT G.C. UNIVERSITY FAISALABAD. CHINIOT CAMPUS	TALAT JAVED ASSOCIATES ARCHITECTURE, INTERIOR DESIGN, PROJECT EVALUATION & CONSTRUCTION MANAGEMENT. 219/B PCSIR Housing Society Phase I Lahore. Phones: 5420917, Fax: (042) 5420917 E-mail: tjavedassociate@yahoo.com	ENGINEER	WAQAS MAQSOOD	TITLE FOUNDATION DETAILS	SCALE AS SHOWN
		DRAWN	NAVEED		
		CHD./VER.		DATE: SEPTEMBER , 2020	DWG. NO. ST-02
		APPROVED			